PLAN VIEW

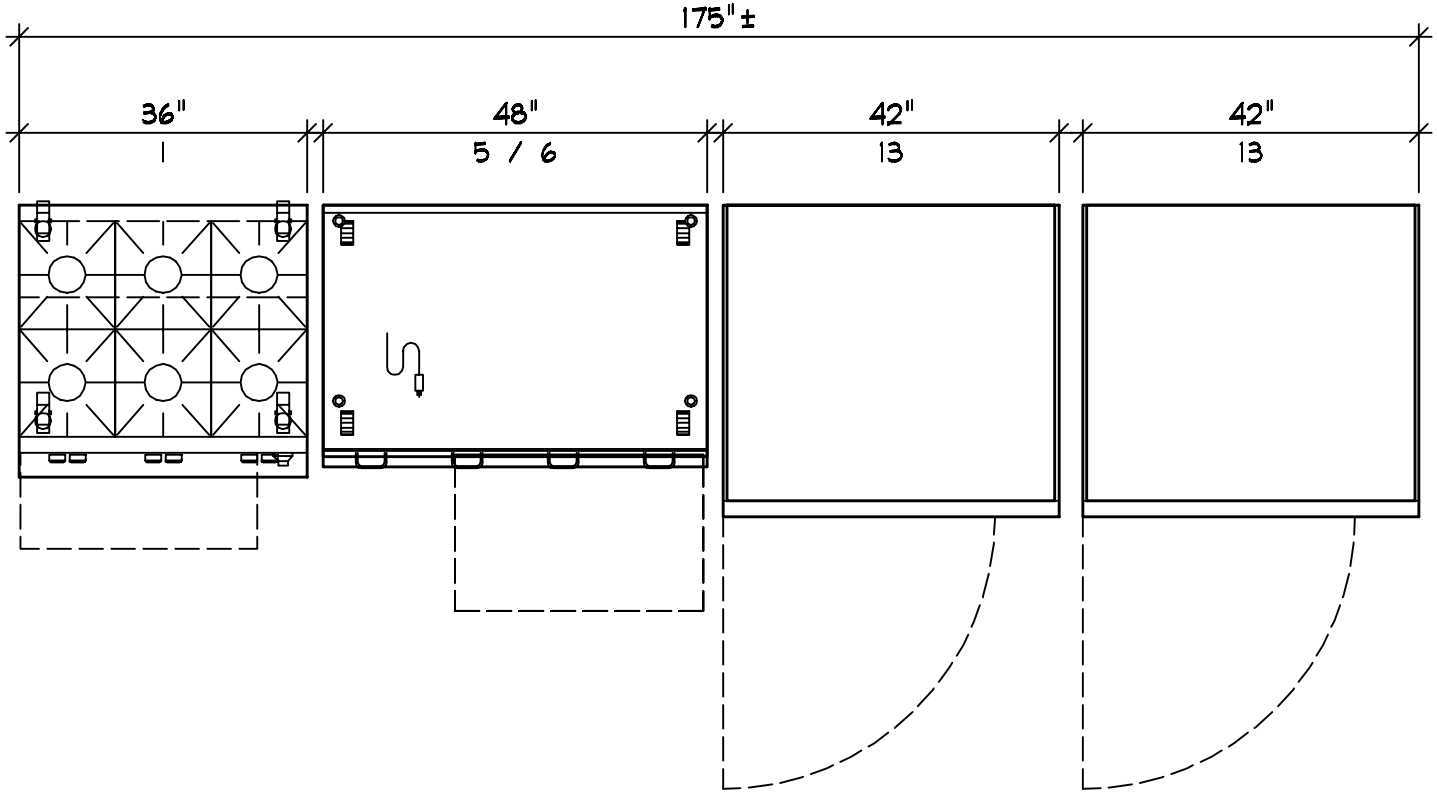

VH-VAMAN

COPYRIGHT (C) 2021

VULCAN

STEVE BAUER
VAMAN

VA MANHATTAN
11-12-21

ELEVATION

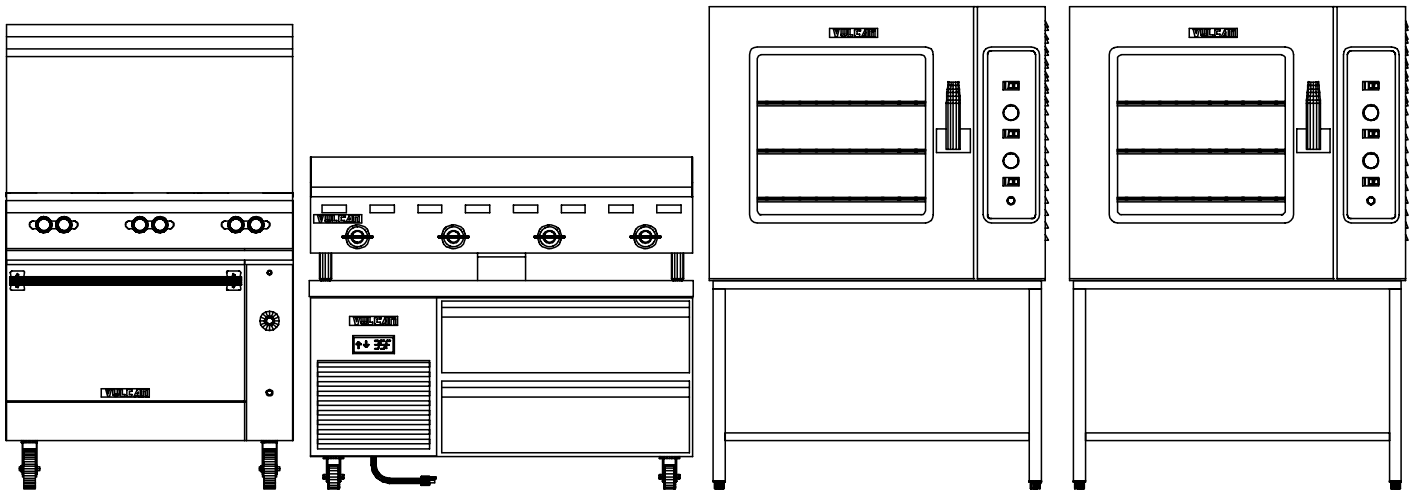

VH-VAMAN

COPYRIGHT (C) 2021

VULCAN

STEVE BAUER
VAMAN

VA MANHATTAN
11-12-21

SSE VIEW

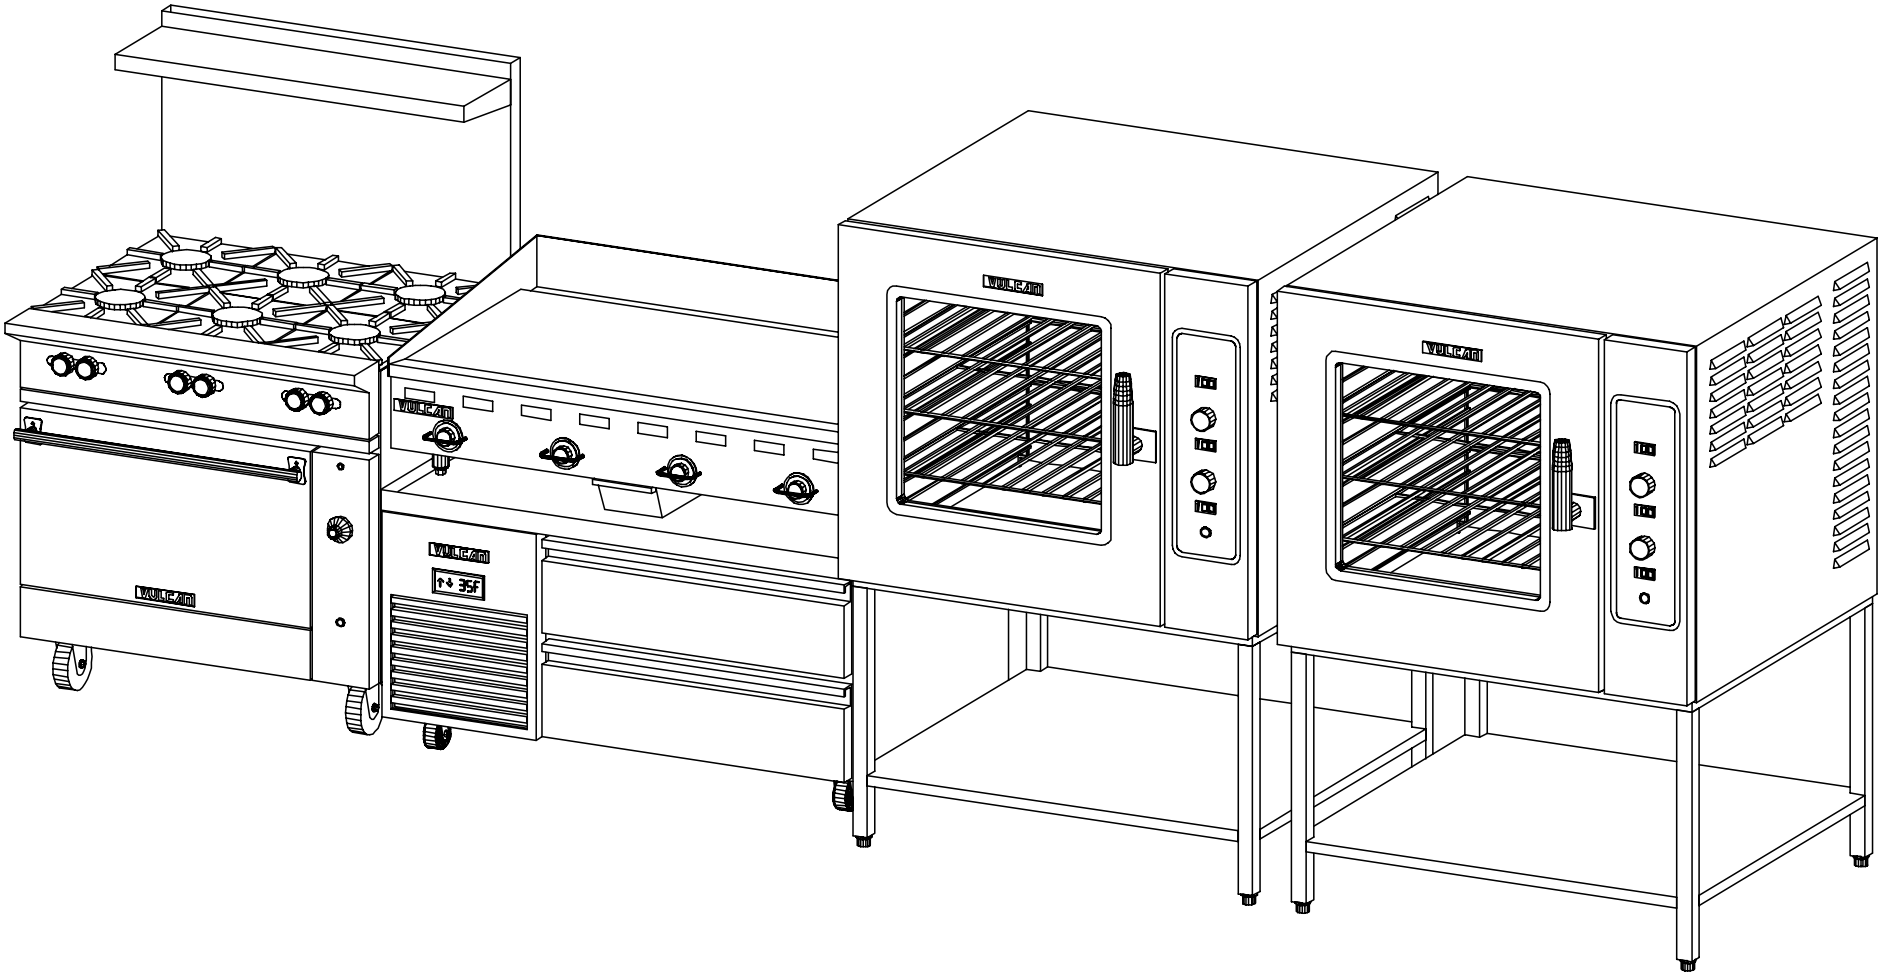

VH-VAMAN

COPYRIGHT (C) 2021

VULCAN

STEVE BAUER
VAMAN

VA MANHATTAN
11-12-21

SSW VIEW

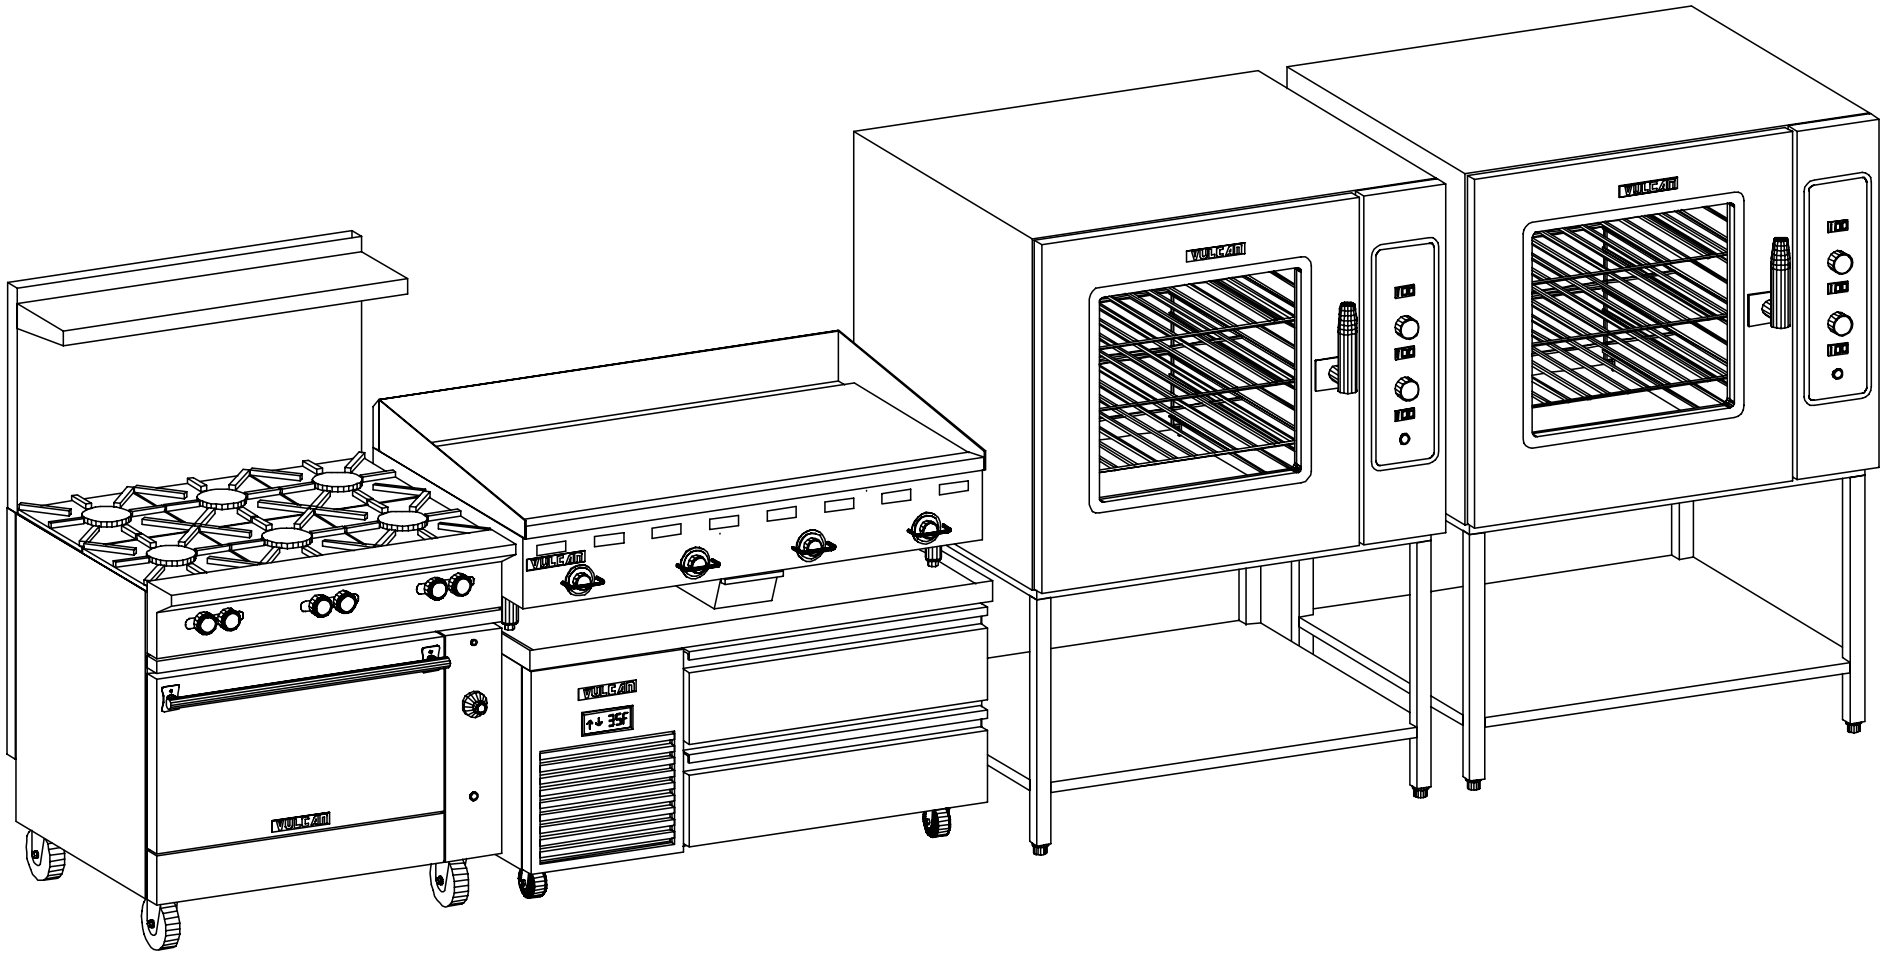

VH-VAMAN

COPYRIGHT (C) 2021

VULCAN

STEVE BAUER
VAMAN

VA MANHATTAN
11-12-21

GENERAL NOTES - PLEASE READ

VENTILATION:
ALL COOKING EQUIPMENT MUST BE VENTILATED BY AN APPROVED APPLIANCE IN ACCORDANCE WITH ALL APPLICABLE CODES.

FIRE SUPPRIESSION:
ALL COOKING EQUIPMENT MUST BE PROTECTED BY AN APPROVED FIRE SUPPRESSION SYSTEM IN ACCORDANCE WITH ALL APPLICABLE CODES.

CONNECTIONS:
ALL PIPING, FITTINGS, AND INTERCONNECTION SERVICES SHOWN ARE TO BE SUPPLIED AND INSTALLED BY LICENSED CONTRACTORS IN ACCORDANCE WITH ALL LOCAL CODES.

GAS CONNECTIONS:
EXTERNAL GAS REGULATORS, FLEXIBLE GAS LINES AND RESTRAINING CABLES PROVIDED WITH THE EQUIPMENT MUST BE INSTALLED BY LICENSED CONTRACTORS IN ACCORDANCE WITH ALL LOCAL CODES. INCOMING GAS MANIFOLD SUPPLY PRESSURE MUST NOT EXCEED 0.5 PSI (14" W.C.)

BY OTHERS:
VERIFY ALL EQUIPMENT LISTED AS BY OTHERS FOR SIZE AND MECHANICAL SERVICE REQUIREMENTS.

NOTE:
IN LINE WITH THE POLICY TO CONTINUALLY IMPROVE ITS PRODUCTS, THE MANUFACTURES RESERVE THE RIGHT TO CHANGE MATERIALS AND SPECIFICATIONS WITHOUT NOTICE.

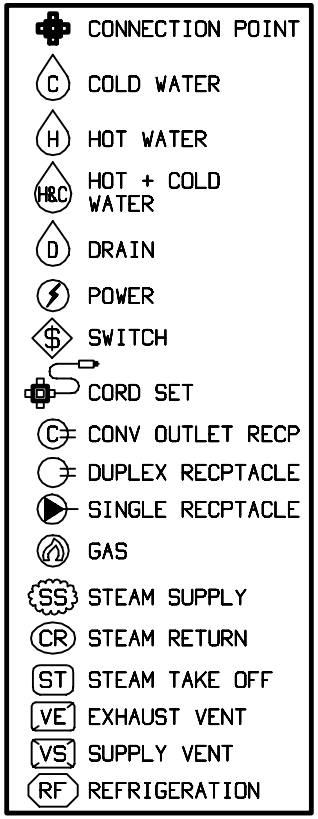

11-12-2021
11-12-2021 : 07:29:44a

Steve Bauer
POSTERNAK BAUER
479 White Plains Road
Eastchester, NY 10709
v. 914-793-9000

Email:sb@pbacrep.com

PROJECT CODE
VAMAN

COPYRIGHT (C) 2021