





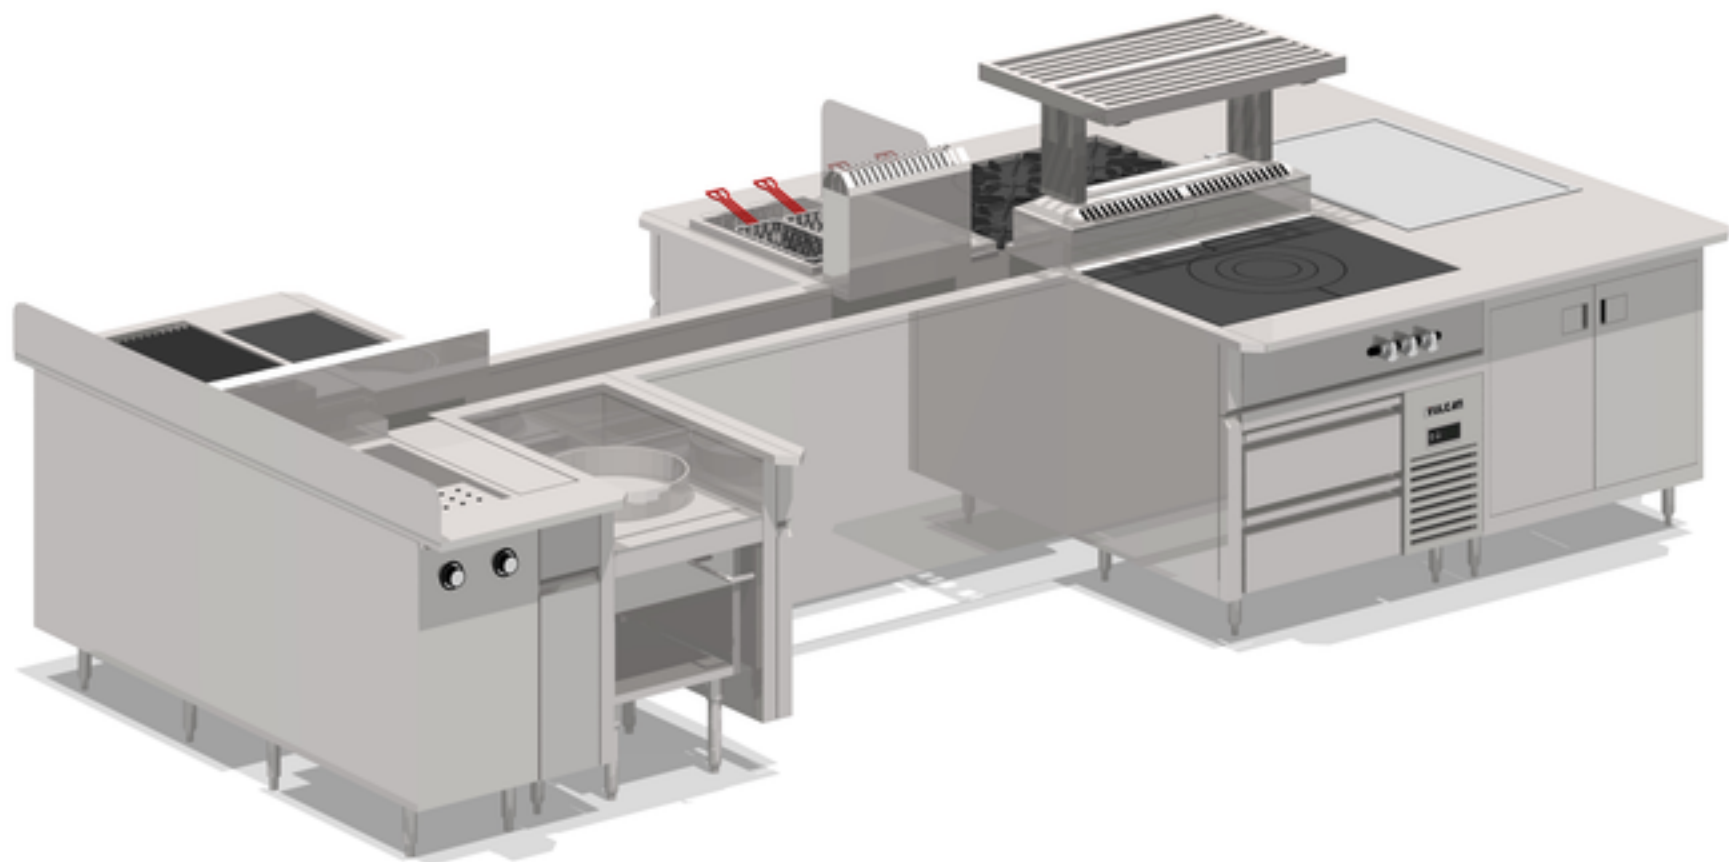


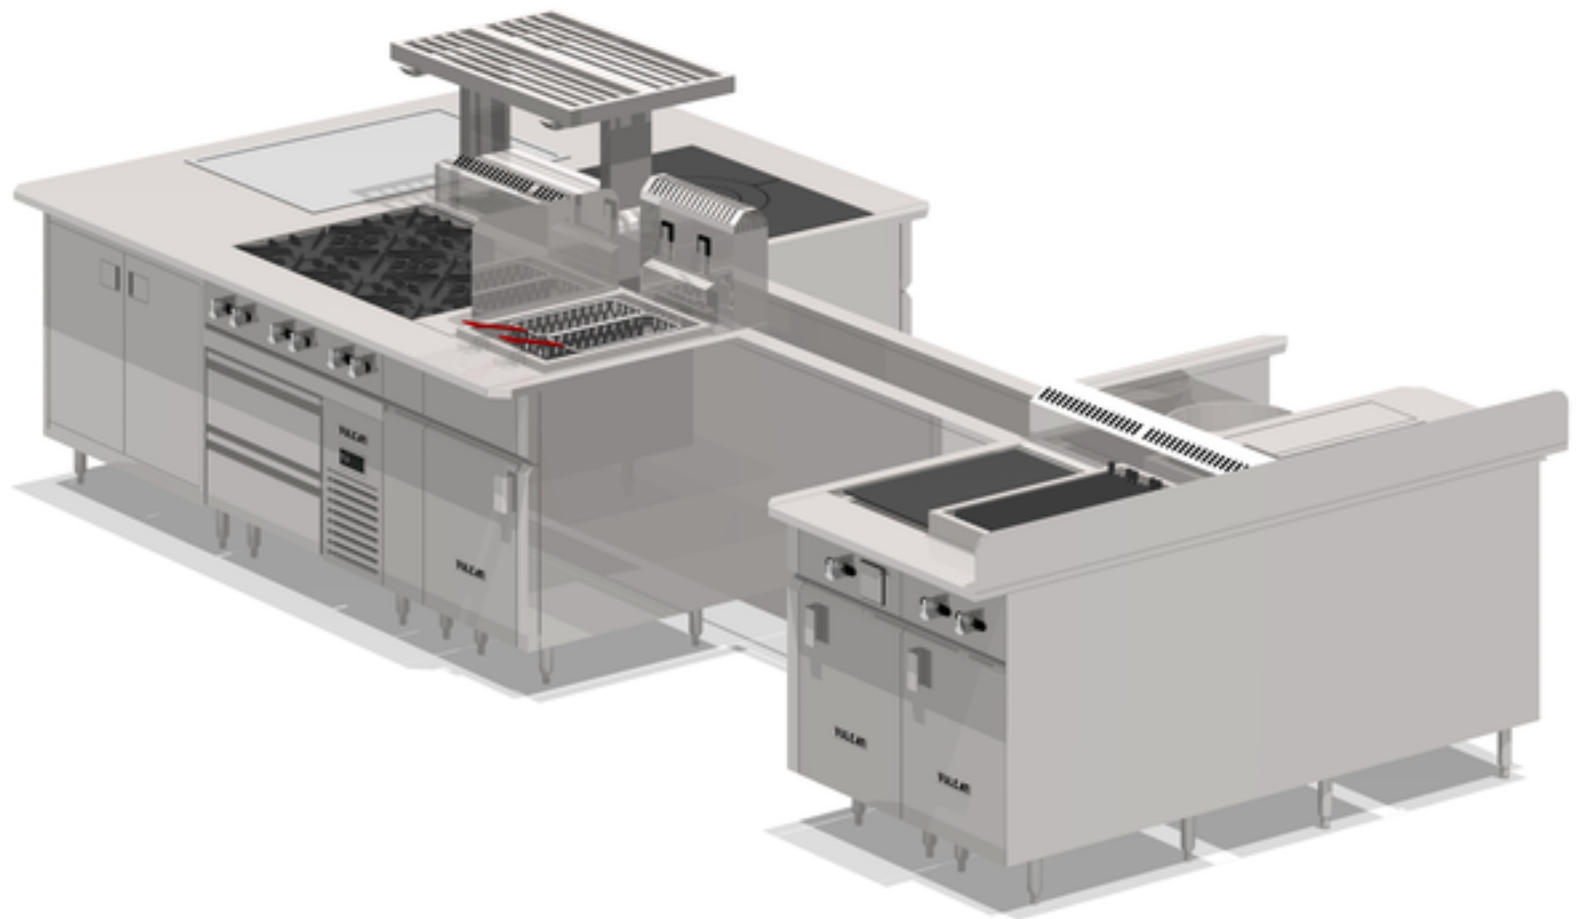

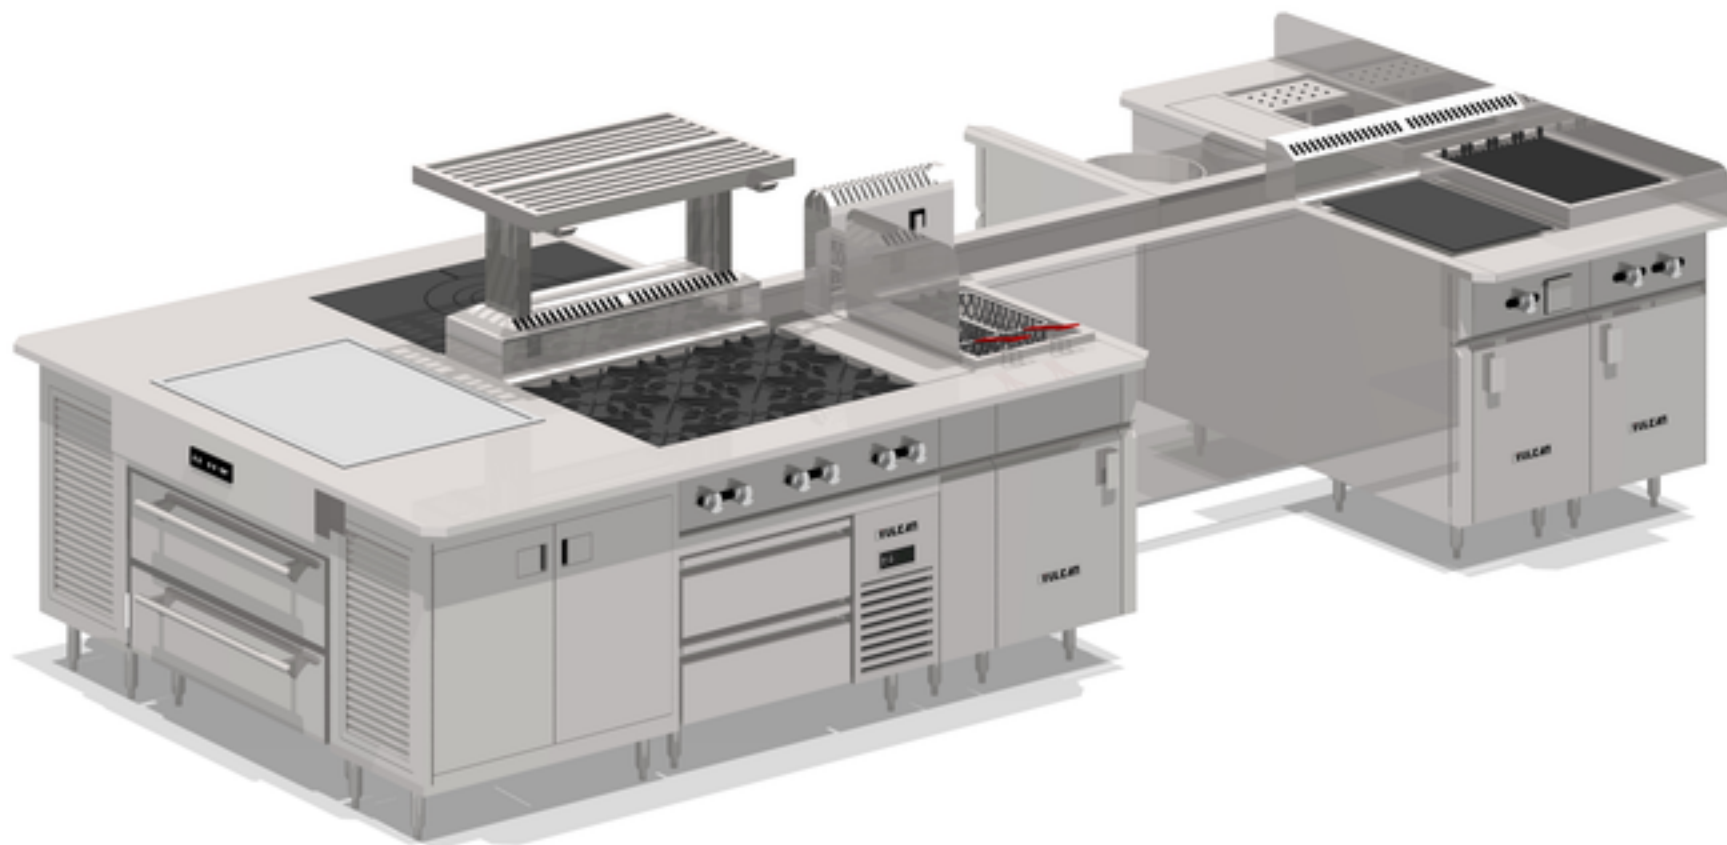

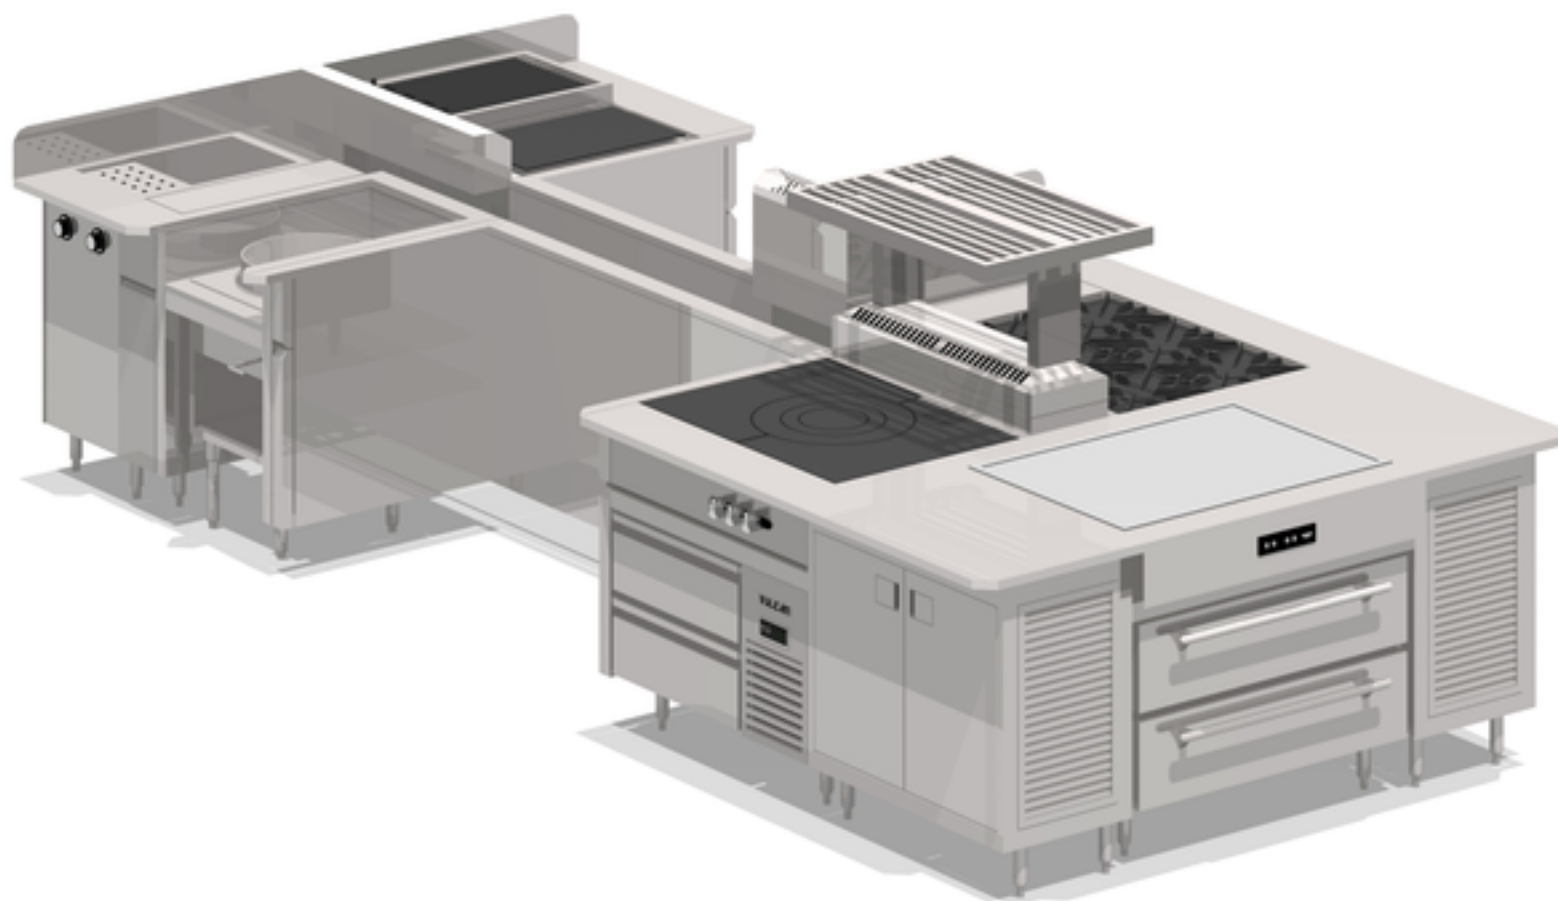

PLAN VIEW

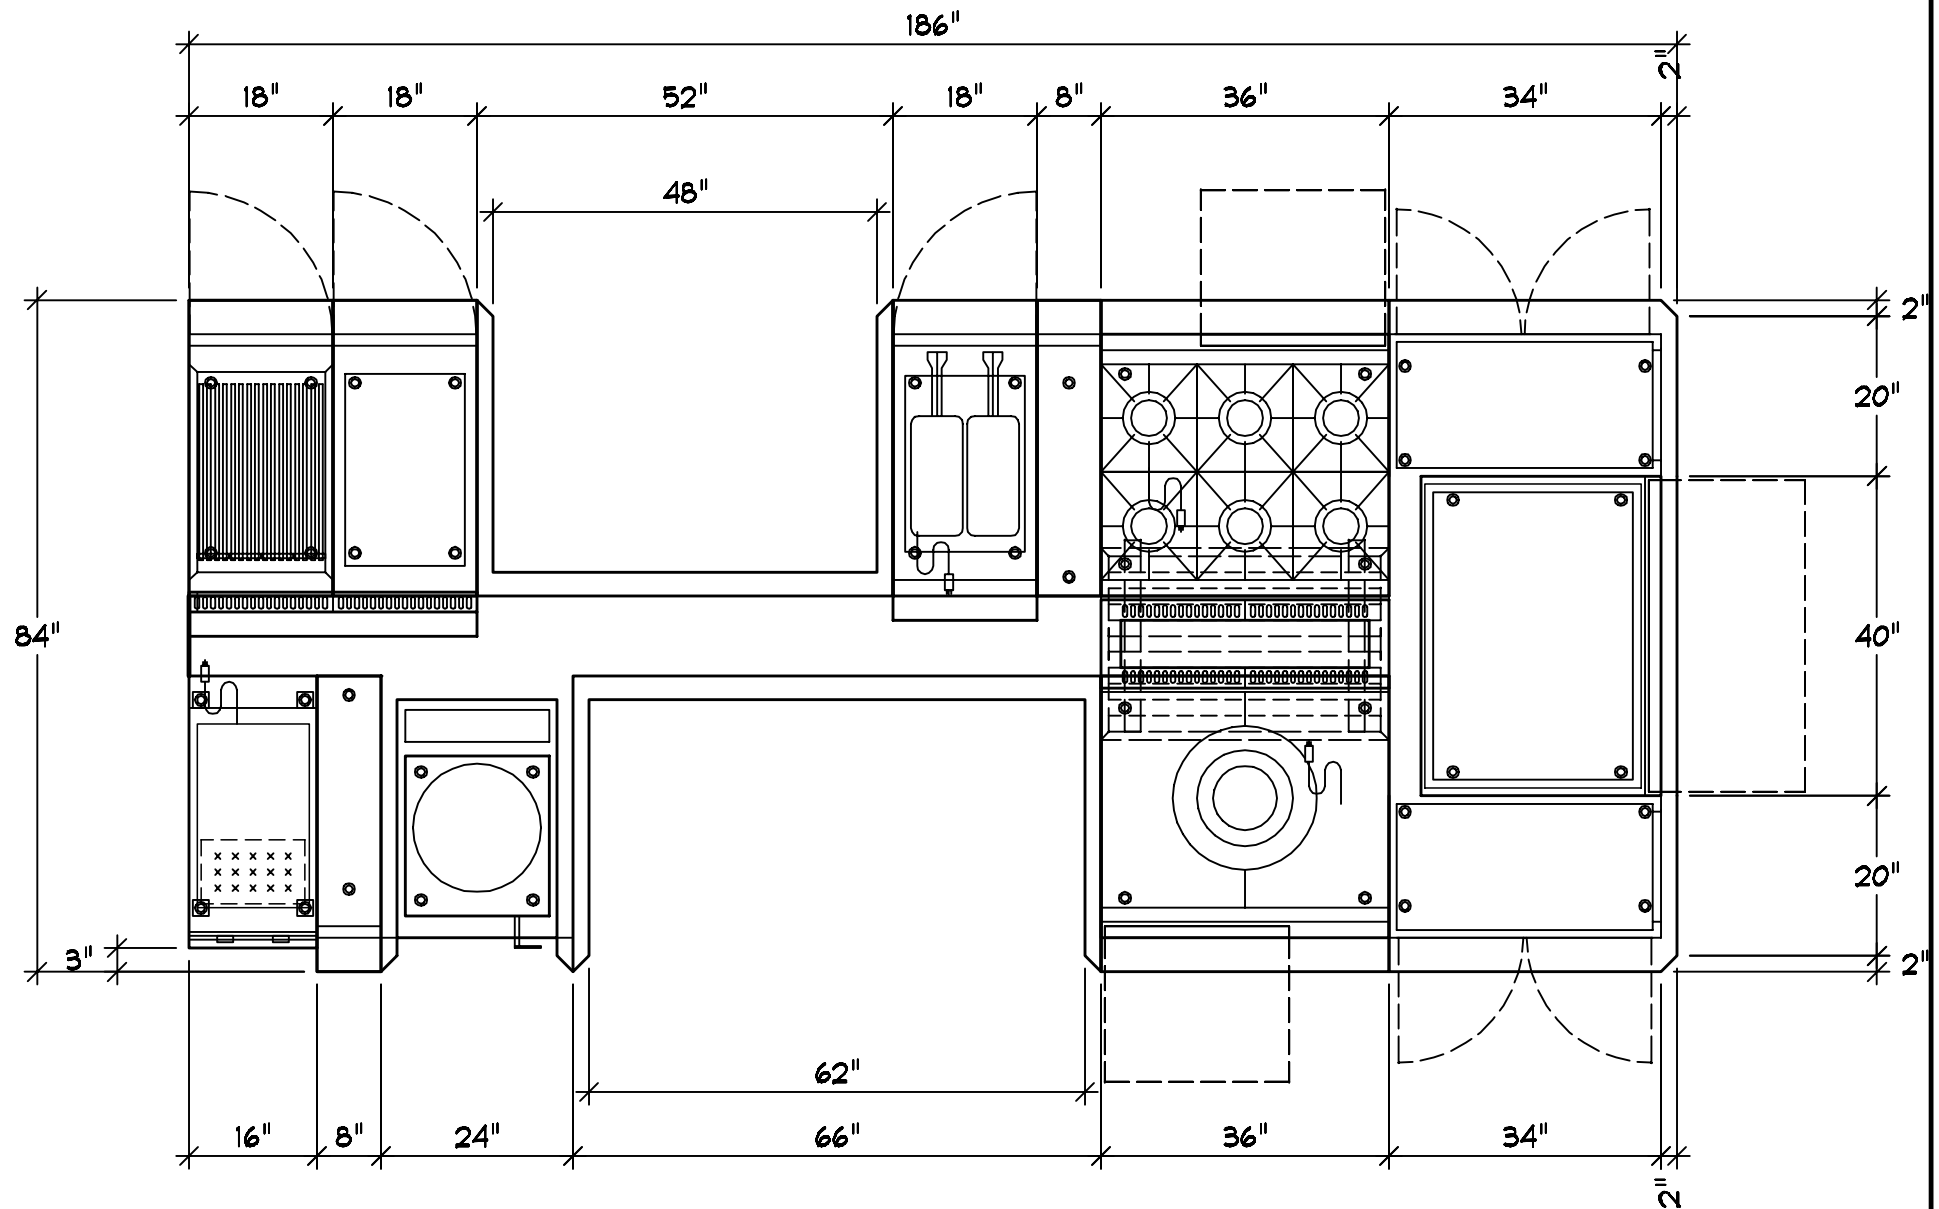


VH-SALAS  
COPYRIGHT (C) 2021

**VULCAN**

ROXANNE HOLT  
SALAS

**SALA SUITE**  
12-15-21

ELEVATION

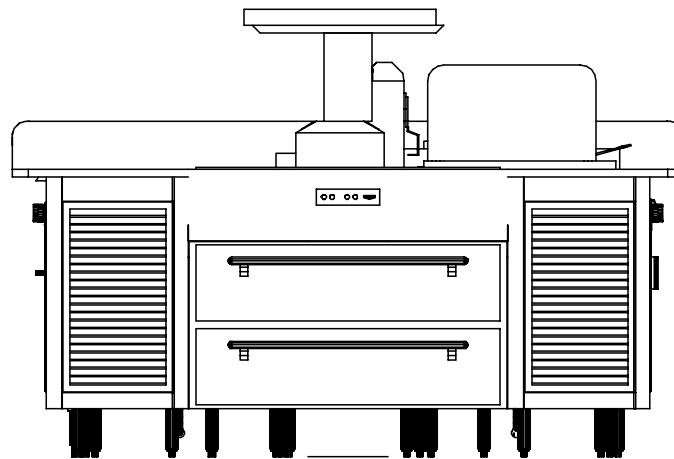


VH-SALAS  
COPYRIGHT (C) 2021

 **VULCAN**

ROXANNE HOLT  
SALAS

**SALA SUITE**  
12-15-21

ELEVATION

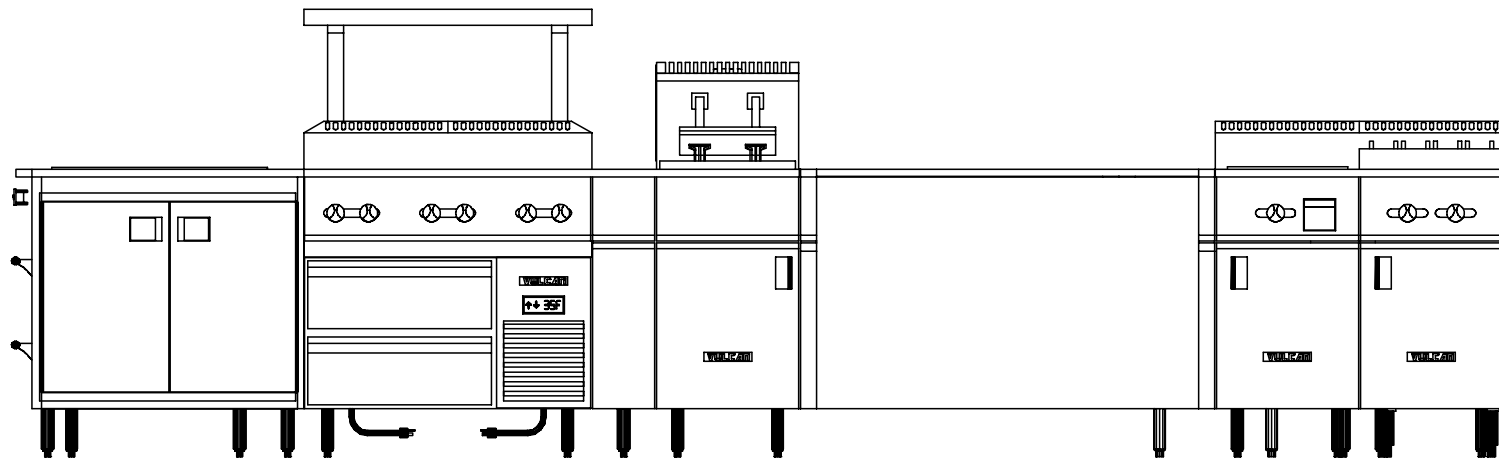


VH-SALAS  
COPYRIGHT (C) 2021

 **VULCAN**

ROXANNE HOLT  
SALAS

**SALA SUITE**  
12-15-21

ELEVATION

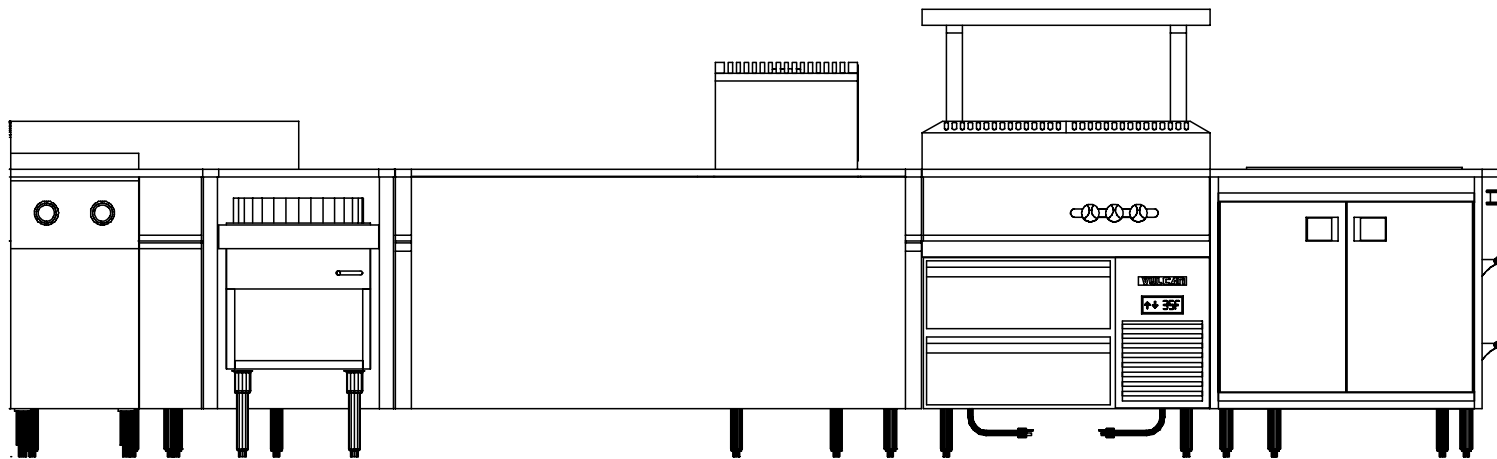


VH-SALAS  
COPYRIGHT (C) 2021

 **VULCAN**

ROXANNE HOLT  
SALAS

**SALA SUITE**  
12-15-21

ELEVATION

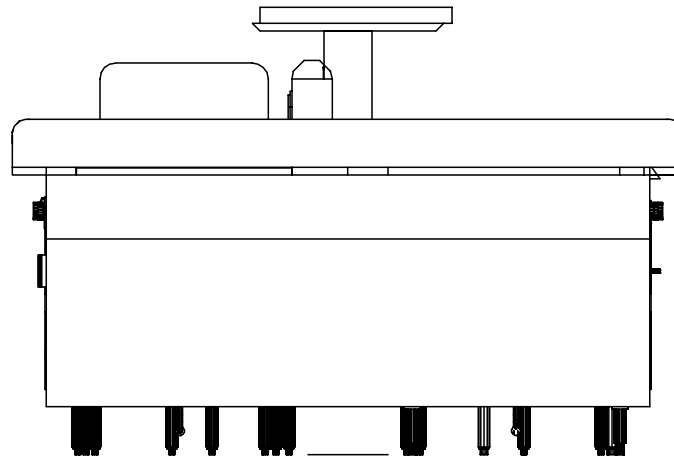


VH-SALAS  
COPYRIGHT (C) 2021

 **VULCAN**

ROXANNE HOLT  
SALAS

**SALA SUITE**  
12-15-21

NE VIEW

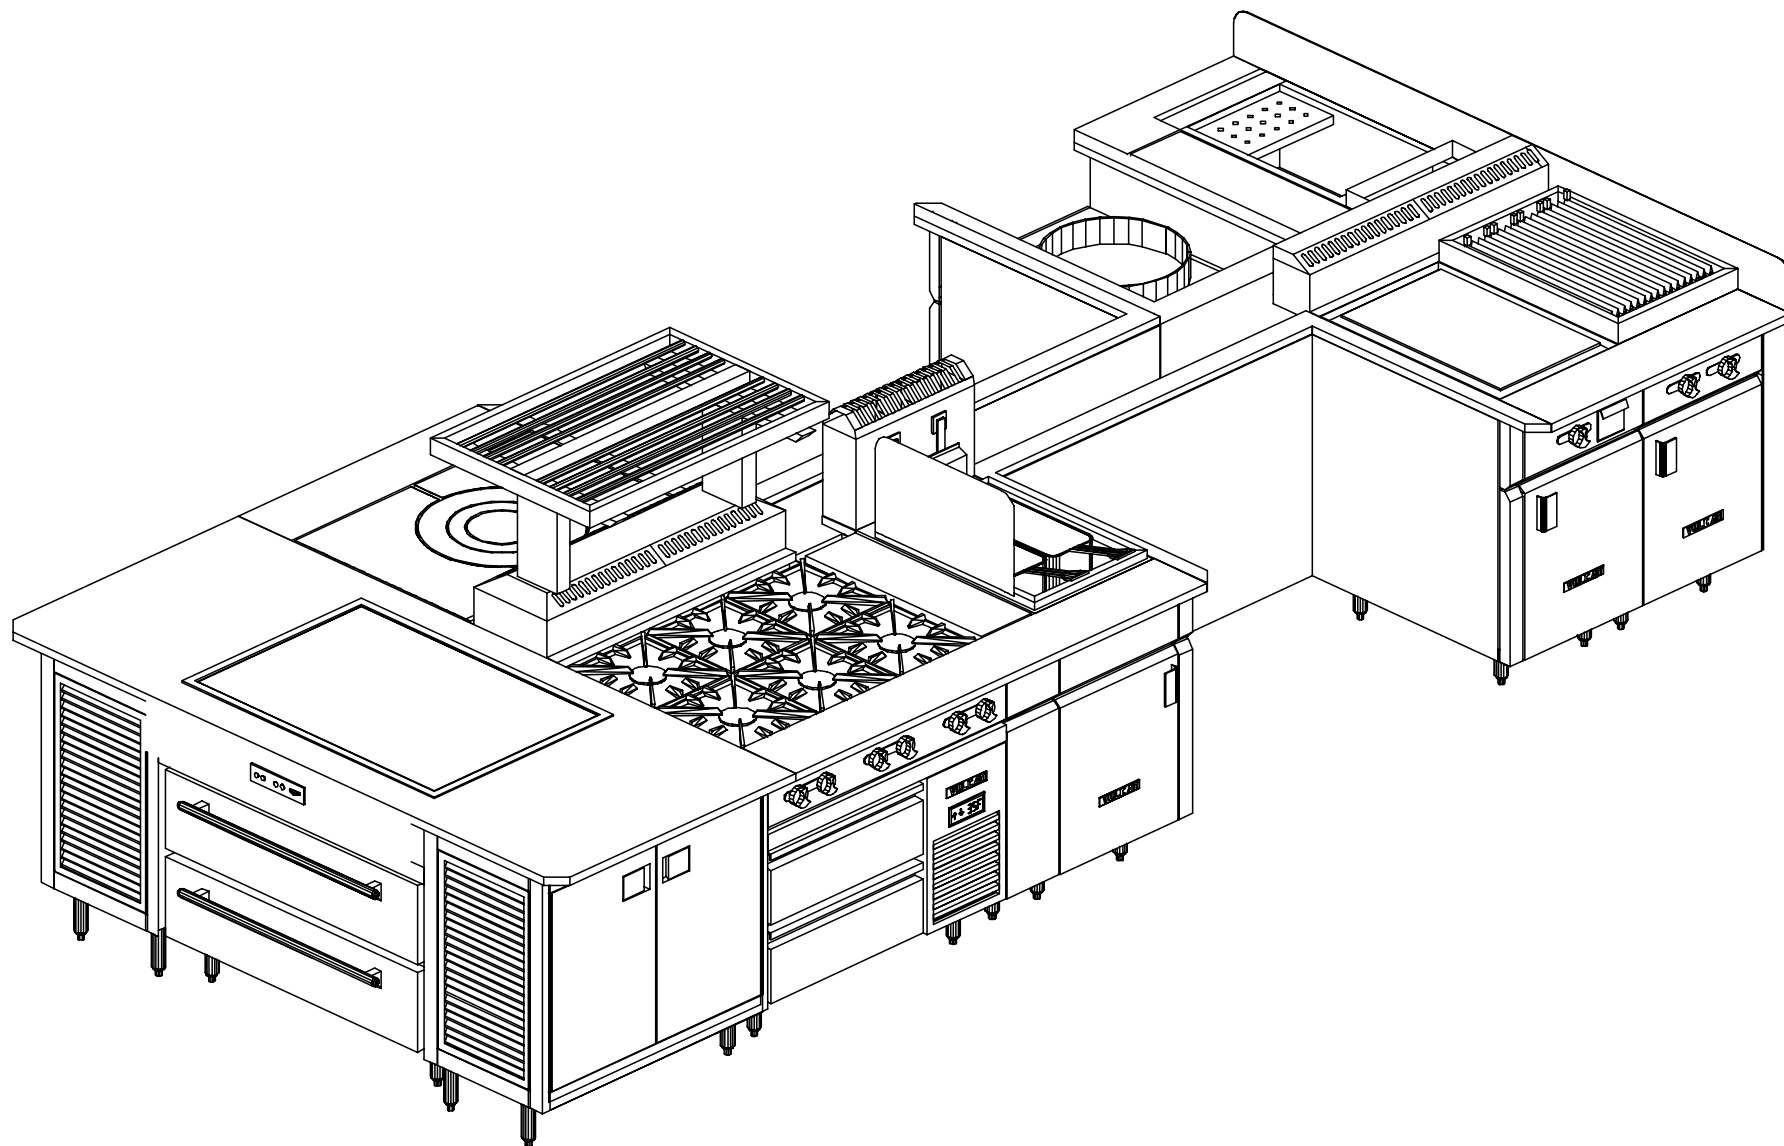


VH-SALAS  
COPYRIGHT (C) 2021

 **VULCAN**

ROXANNE HOLT  
SALAS

**SALA SUITE**  
12-15-21

NNW VIEW

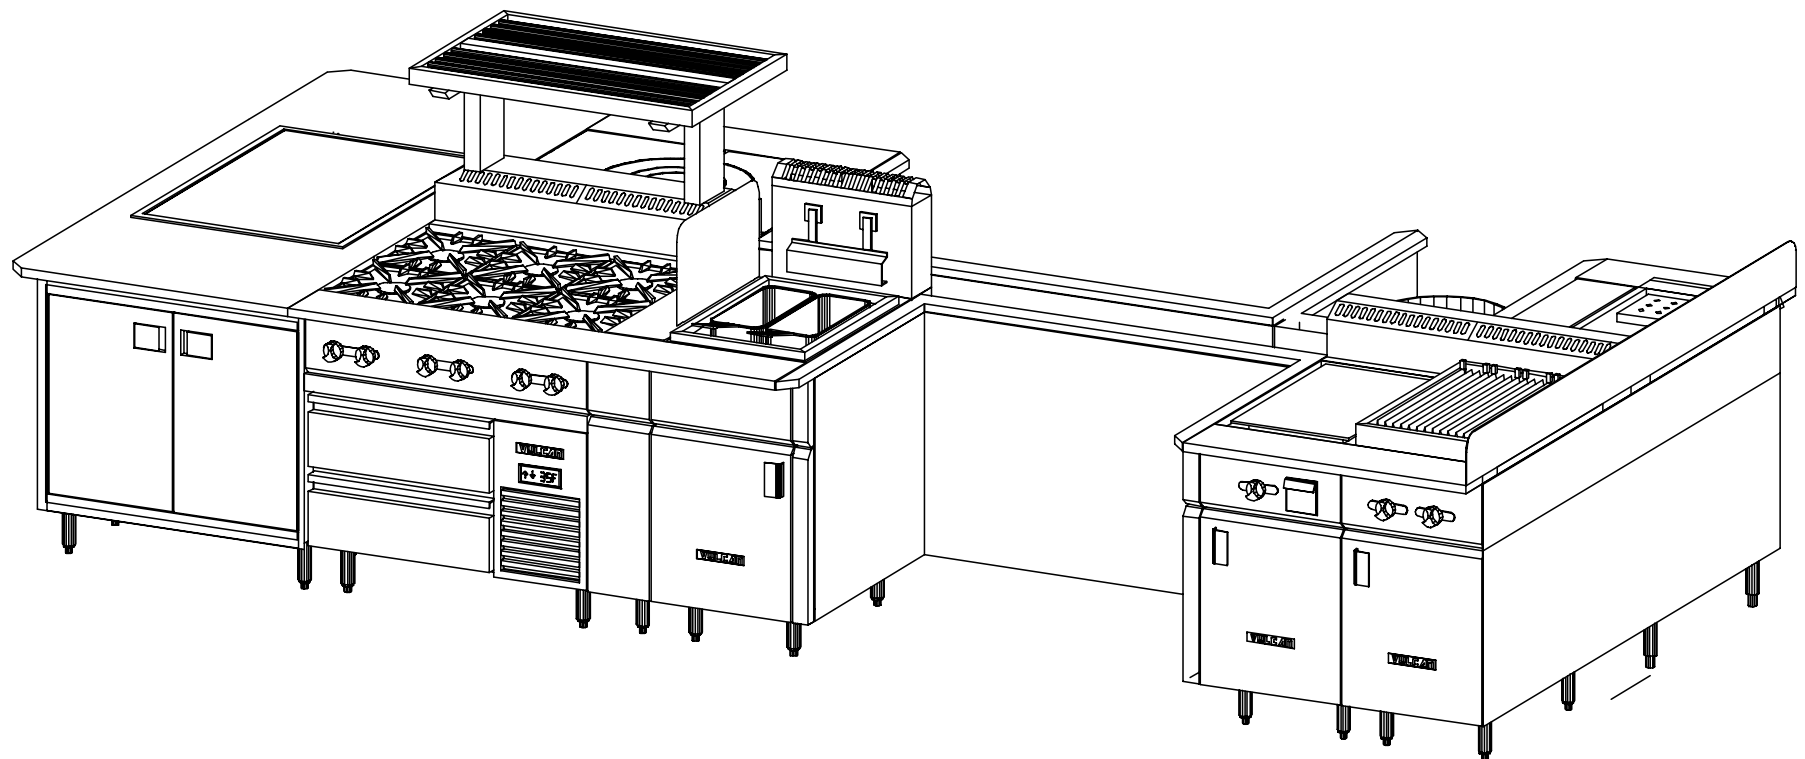


VH-SALAS  
COPYRIGHT (C) 2021

 **VULCAN**

ROXANNE HOLT  
SALAS

**SALA SUITE**  
12-15-21

6SE VIEW

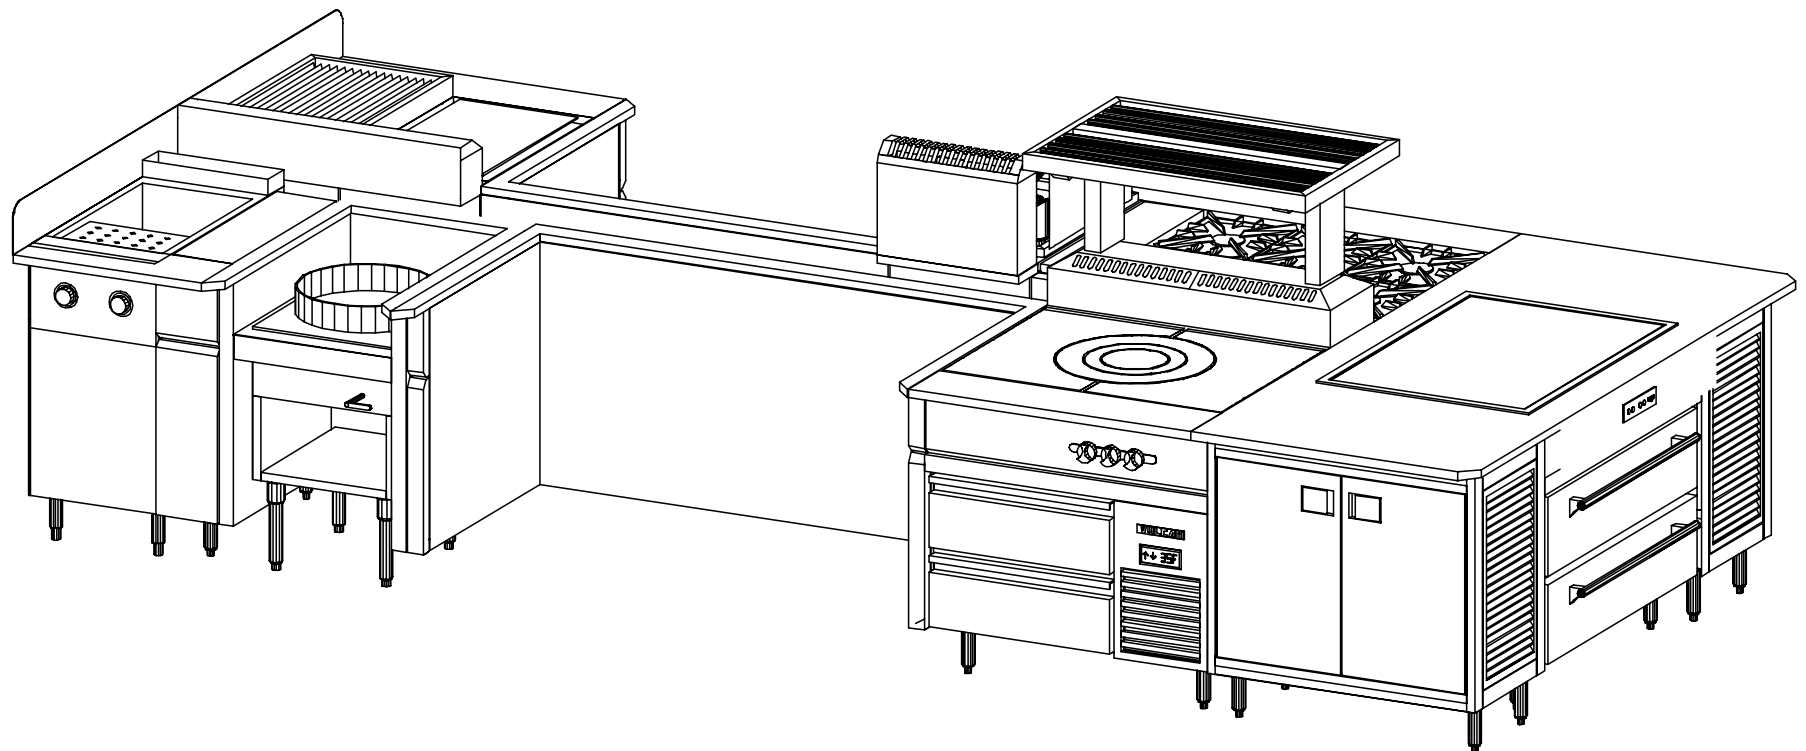


VH-SALAS  
COPYRIGHT (C) 2021

 **VULCAN**

ROXANNE HOLT  
SALAS

**SALA SUITE**  
12-15-21

SW VIEW

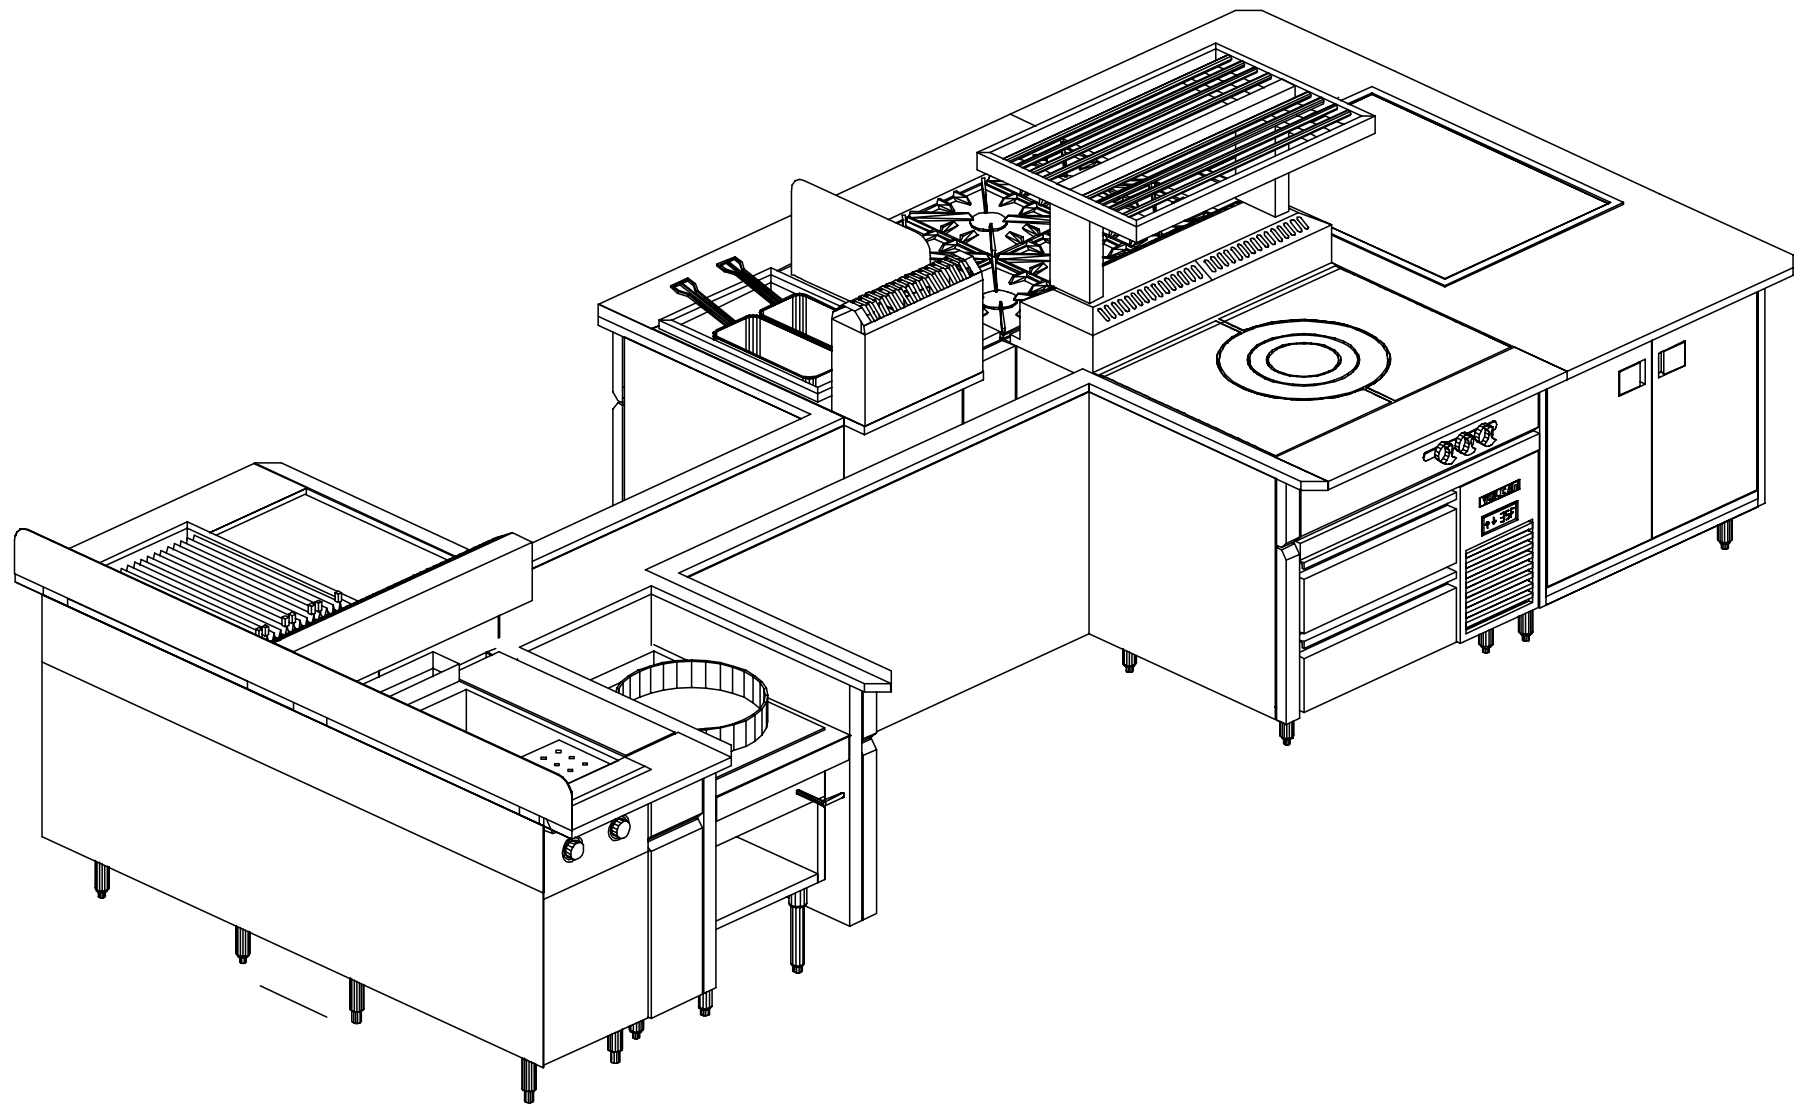

VH-SALAS  
COPYRIGHT (C) 2021

 **VULCAN**

ROXANNE HOLT  
SALAS

**SALA SUITE**  
12-15-21

**GENERAL NOTES - PLEASE READ****VENTILATION:**

ALL COOKING EQUIPMENT MUST BE VENTILATED BY AN APPROVED APPLIANCE IN ACCORDANCE WITH ALL APPLICABLE CODES.

**FIRE SUPPRESSION:**

ALL COOKING EQUIPMENT MUST BE PROTECTED BY AN APPROVED FIRE SUPPRESSION SYSTEM IN ACCORDANCE WITH ALL APPLICABLE CODES.

**CONNECTIONS:**

ALL PIPING, FITTINGS, AND INTERCONNECTION SERVICES SHOWN ARE TO BE SUPPLIED AND INSTALLED BY LICENSED CONTRACTORS IN ACCORDANCE WITH ALL LOCAL CODES.

**GAS CONNECTIONS:**

EXTERNAL GAS REGULATORS, FLEXIBLE GAS LINES AND RESTRAINING CABLES PROVIDED WITH THE EQUIPMENT MUST BE INSTALLED BY LICENSED CONTRACTORS IN ACCORDANCE WITH ALL LOCAL CODES. INCOMING GAS MANIFOLD SUPPLY PRESSURE MUST NOT EXCEED 0.5 PSI (14" W.C.)

**BY OTHERS:**

VERIFY ALL EQUIPMENT LISTED AS BY OTHERS FOR SIZE AND MECHANICAL SERVICE REQUIREMENTS.

**NOTE:**

IN LINE WITH THE POLICY TO CONTINUALLY IMPROVE ITS PRODUCTS, THE MANUFACTURER RESERVE THE RIGHT TO CHANGE MATERIALS AND SPECIFICATIONS WITHOUT NOTICE.

|                                                                                       |                  |
|---------------------------------------------------------------------------------------|------------------|
|    | CONNECTION POINT |
|    | COLD WATER       |
|    | HOT WATER        |
|    | HOT + COLD WATER |
|    | DRAIN            |
|    | POWER            |
|    | SWITCH           |
|    | CORD SET         |
|    | CONV OUTLET RECP |
|    | DUPLEX RECPTACLE |
|    | SINGLE RECPTACLE |
|    | GAS              |
|    | STEAM SUPPLY     |
|    | STEAM RETURN     |
|    | STEAM TAKE OFF   |
|   | EXHAUST VENT     |
|  | SUPPLY VENT      |
|  | REFRIGERATION    |

12-15-2021

12-15-2021 : 04:25:04p

Roxanne Holt  
VULCAN HART COMPANY

PROJECT CODE

**SALAS**

v. 410-282-4322

Email: roxanne.holt@vulcanhart.com